Sandtrap Drain Configuration for Trench Drains

(NOT TO SCALE)

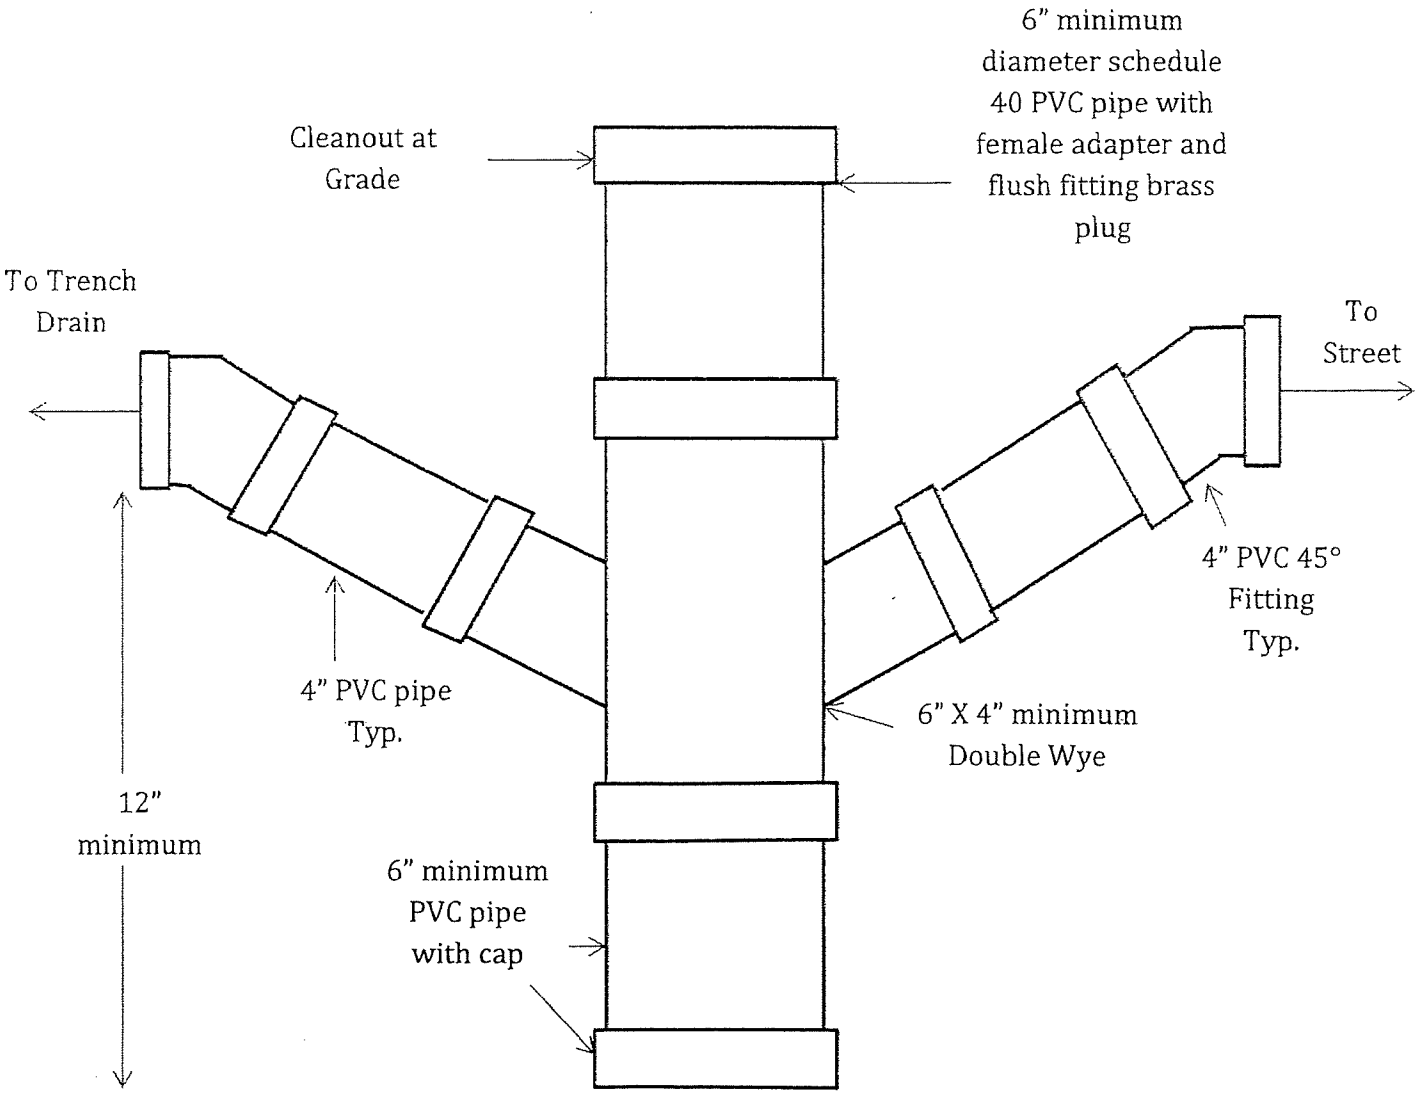

10-12-16